



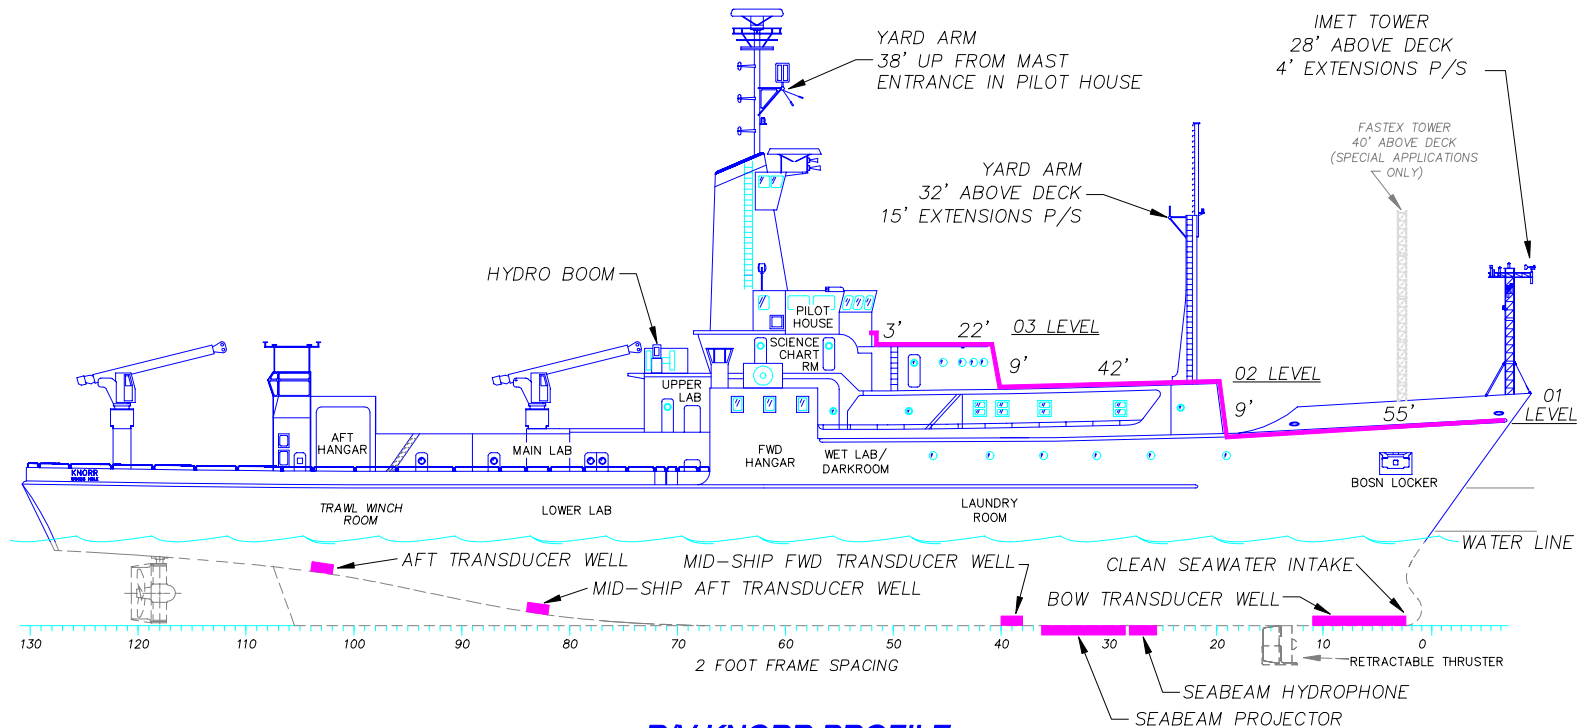
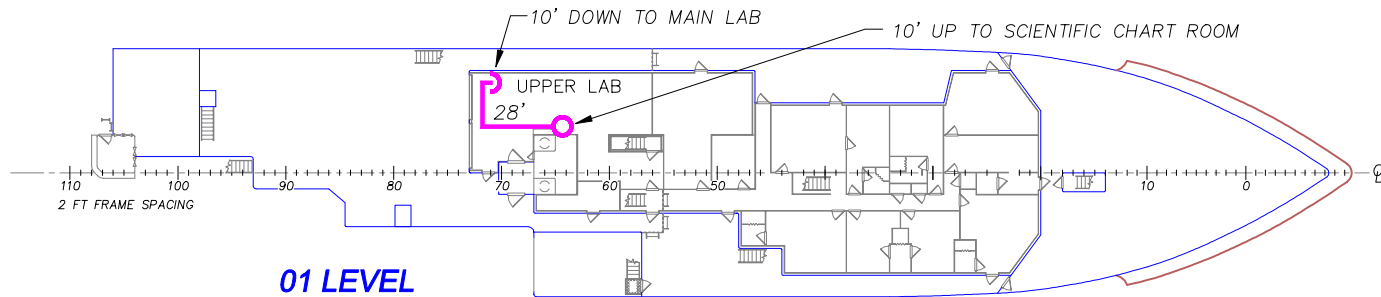


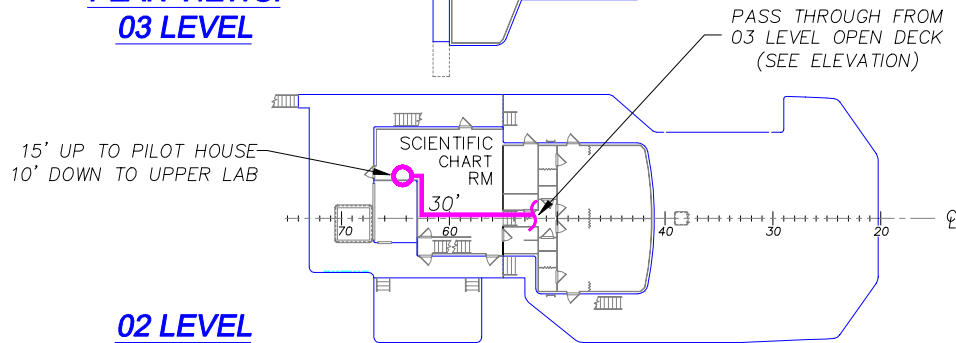


**CABLE LENGTHS REQUIRED TO REACH VARIOUS LOCATIONS;
CABLE ROUTING SHOWN IN BOLD PINK LINE**

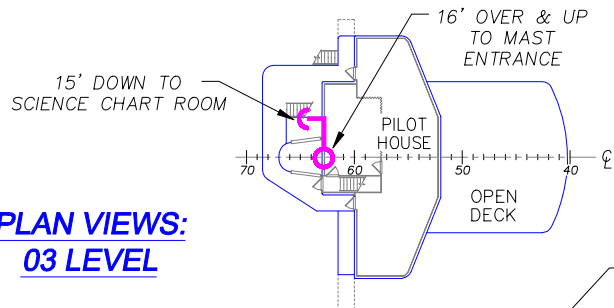


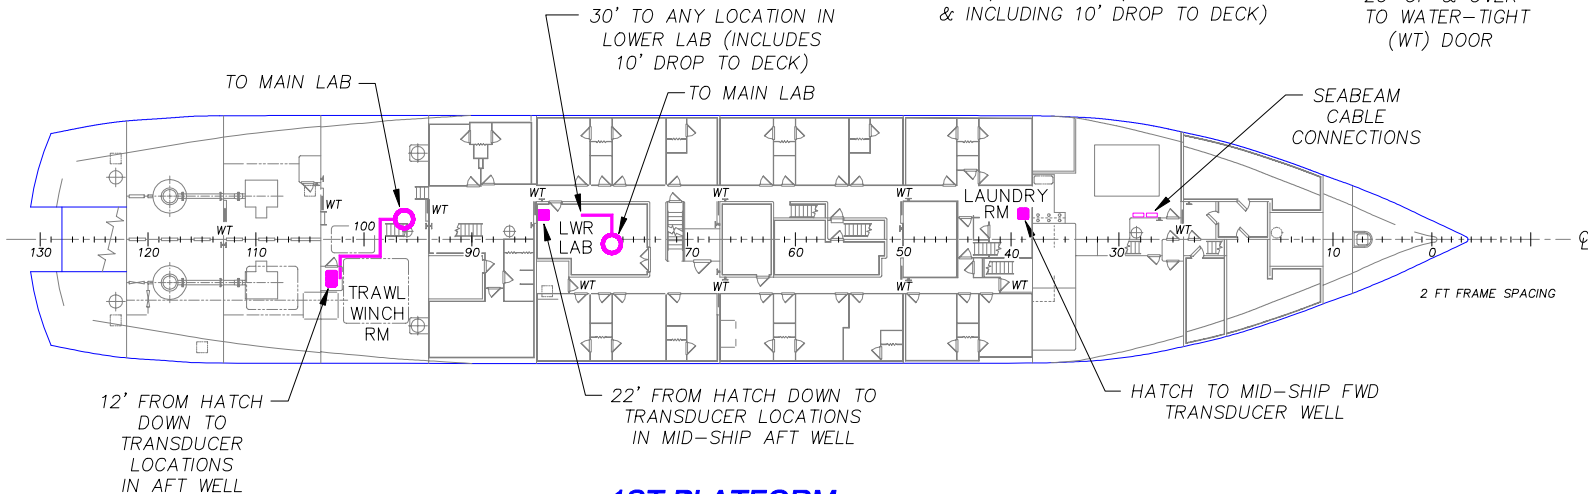

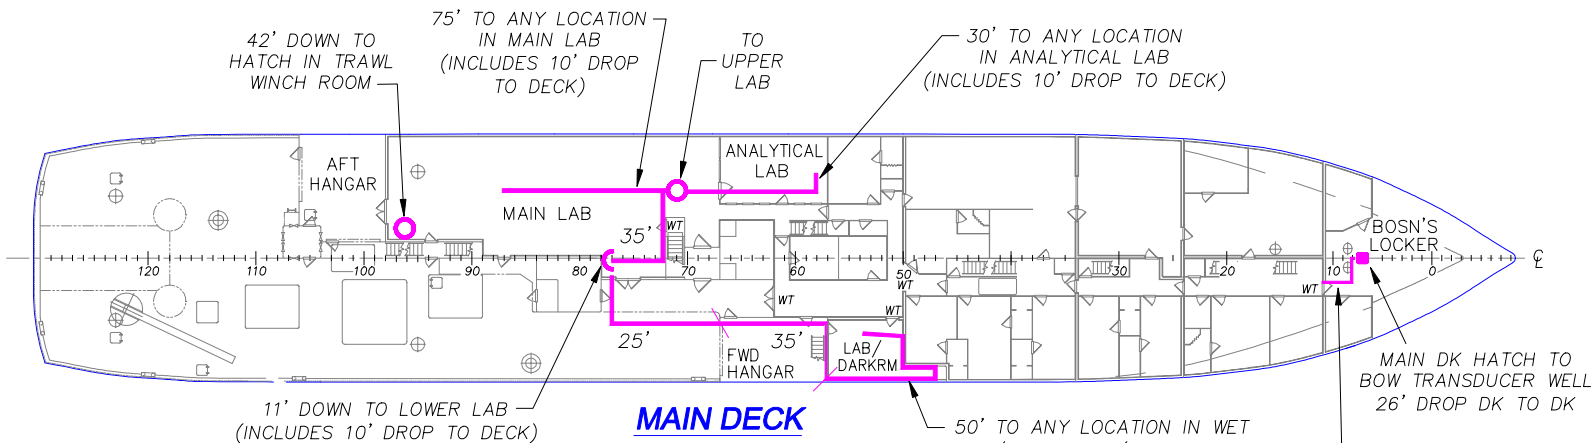

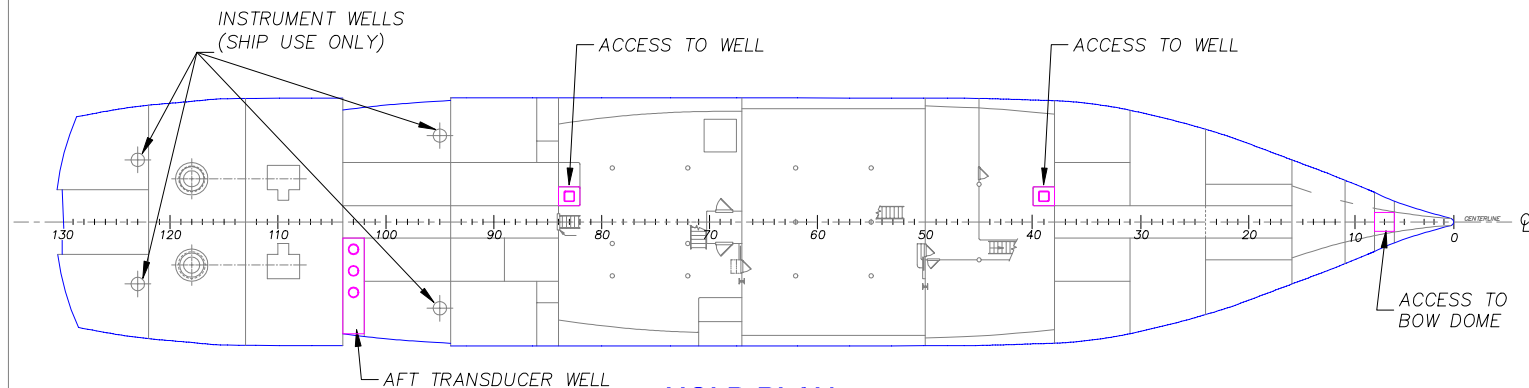

HOLD PLAN

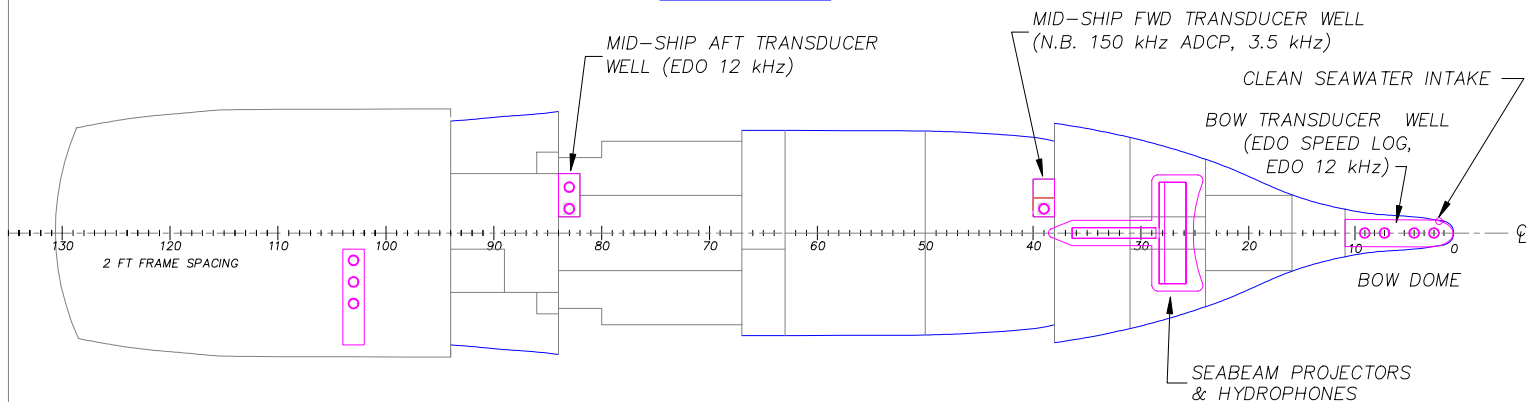

INNERBOTTOM PLAN